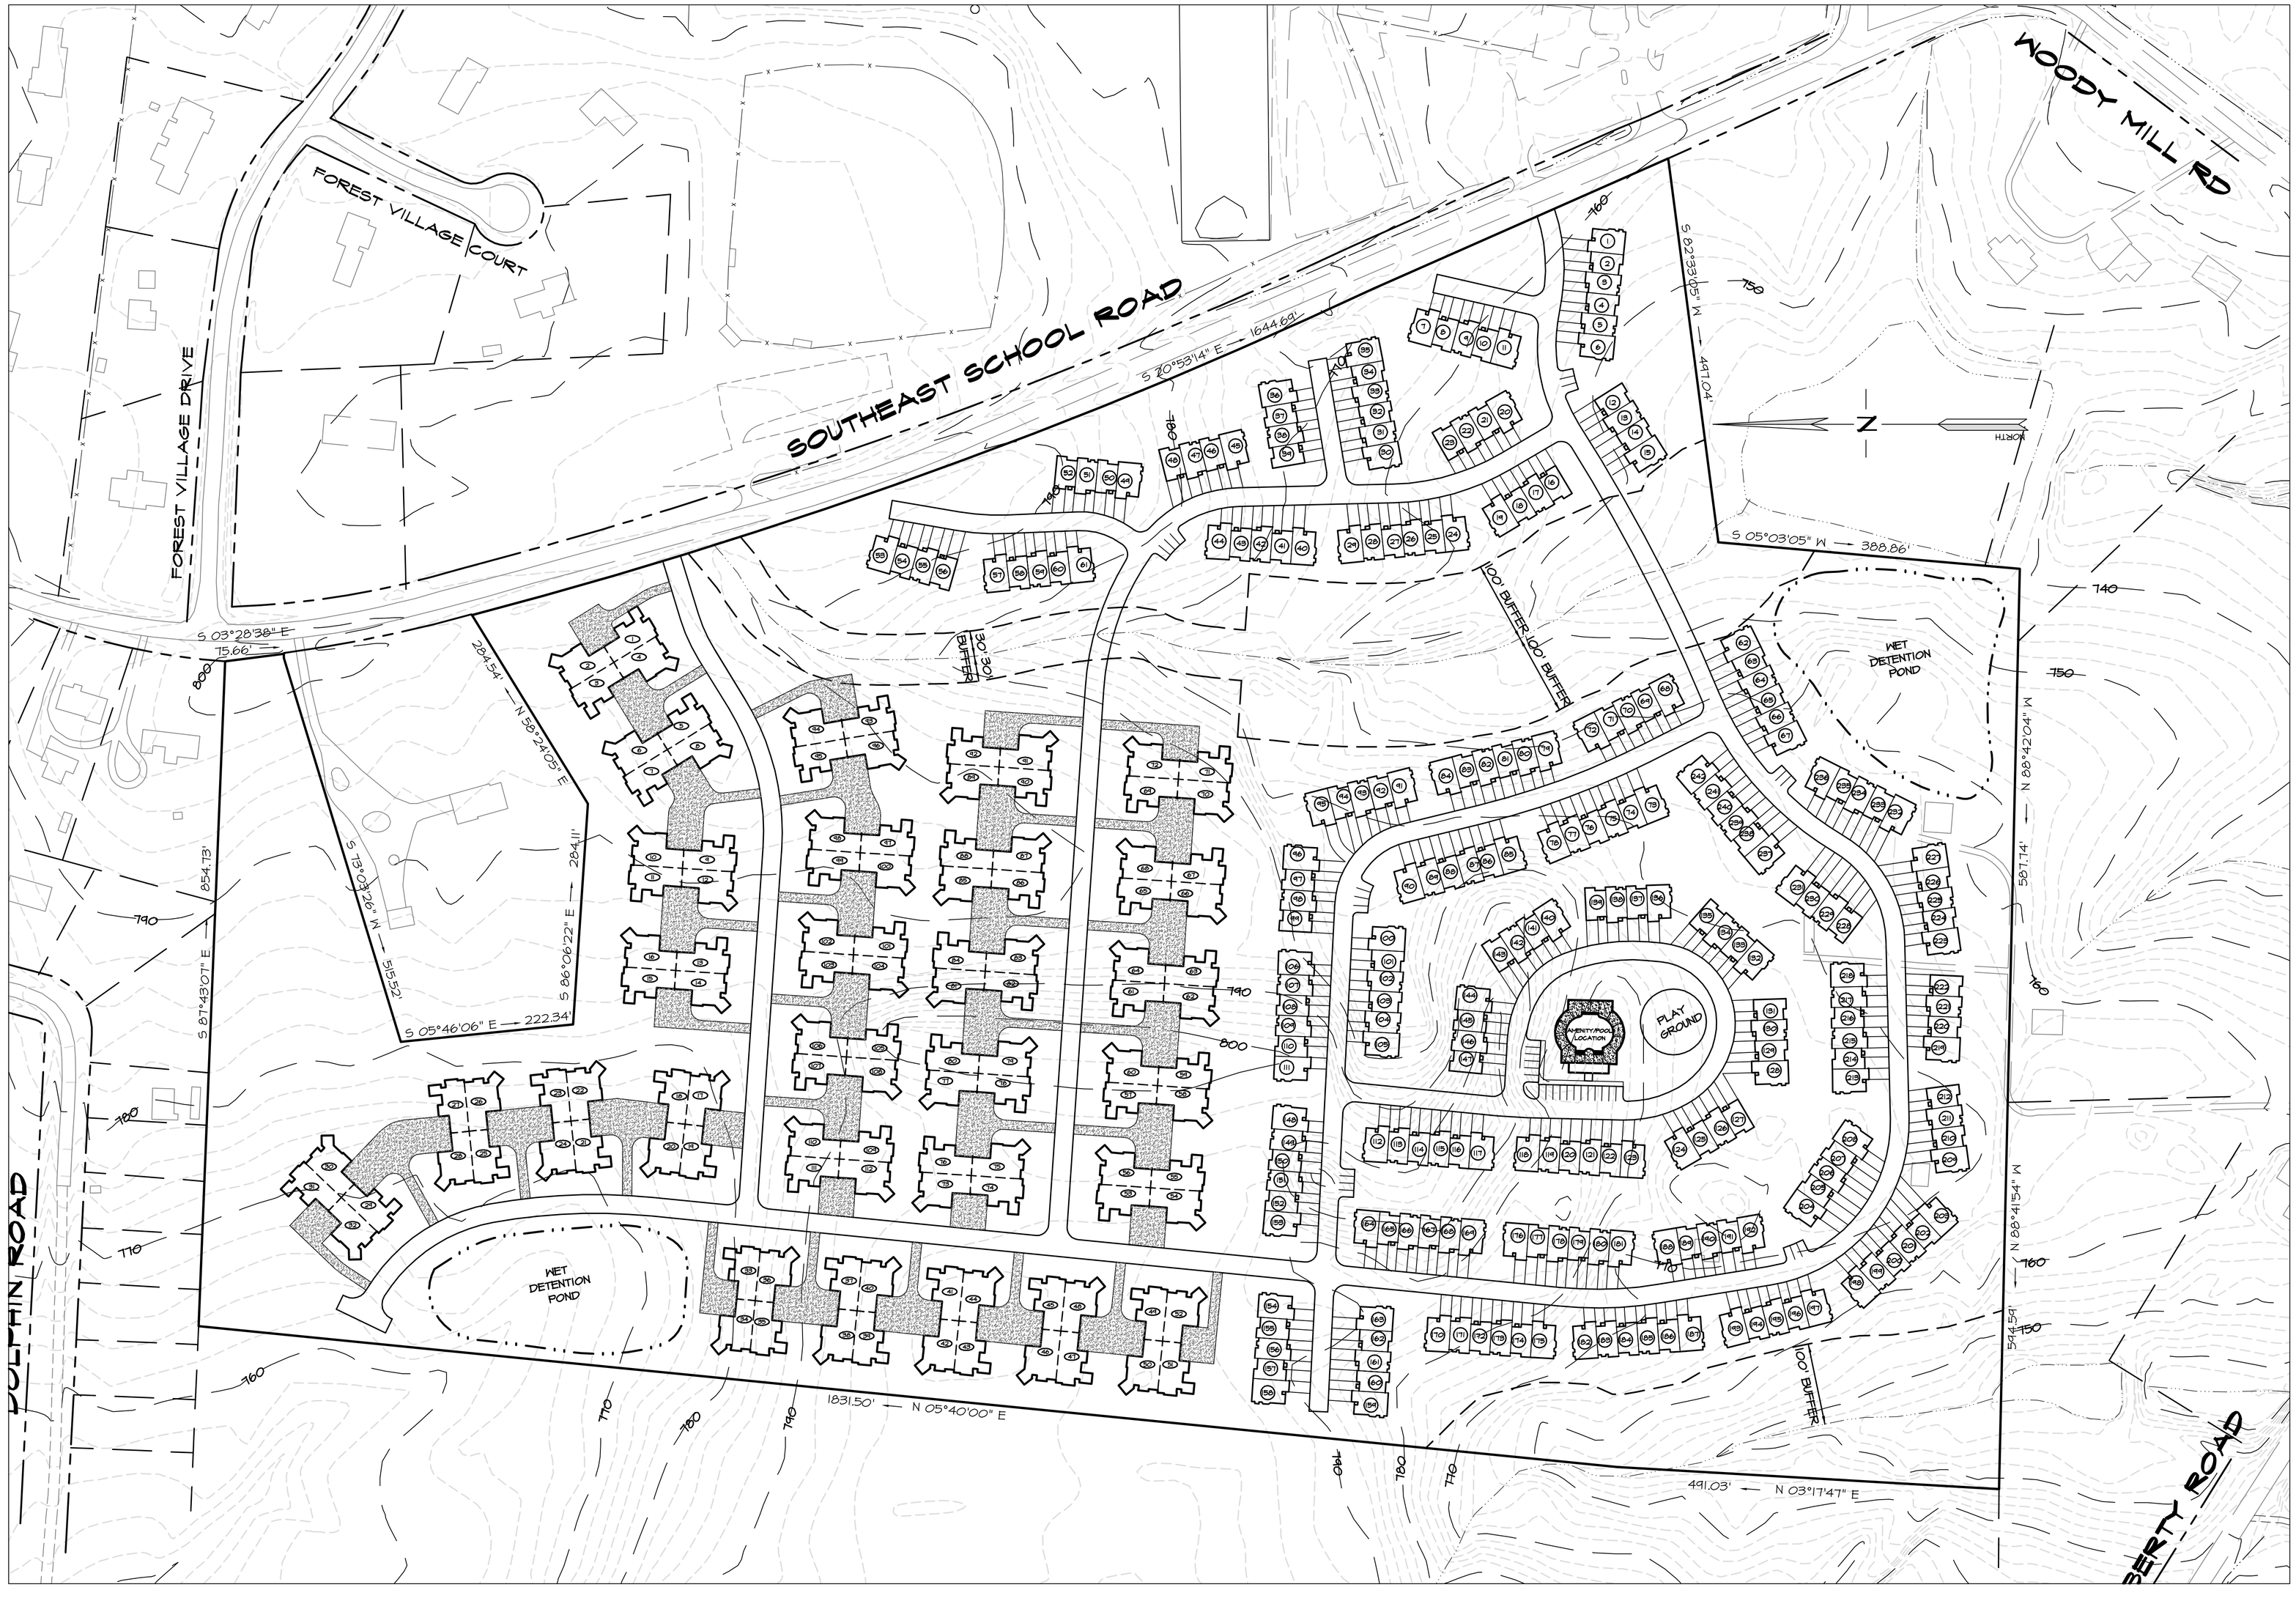

NOTE:
NO FIELD WORK PERFORMED BY GPT ENGINEERING AND SURVEYING, INC. AT THIS TIME. ALL BOUNDARY INFORMATION FROM RECORD PLATS AND DEEDS. ALL TOPOGRAPHIC INFORMATION PROVIDED BY GUILFORD COUNTY GIS DEPARTMENT

GRAPHIC SCALE
100 50 0 100 200
1 INCH = 100FEET

SITE INFORMATION:
TOTAL AREA: 61.414 AC.±
TOTAL NUMBER OF UNITS:
QUADS: 112 UNITS
TOWNHOMES: 242 UNITS

REVISIONS

GPT
ENGINEERING AND SURVEYING, INC.
LAND DEVELOPMENT CONSULTING
3435 BRIAN JORDAN PLACE ~ SUITE 137
HIGH POINT, NORTH CAROLINA 27265
PHONE: (336) 812-8800 ~ FAX: (336) 812-8180

PRELIMINARY SKETCHPLAN
FOR

MEGA BUILDERS

4520-4538 SOUTHEAST SCHOOL ROAD
CLAY TOWNSHIP ~ GUILFORD COUNTY
NEAR GREENSBORO, NORTH CAROLINA

SCALE: 1" = 100'
DATE: 5/24/2007
PROJECT: 771-07
DRAWN BY JAH/CPT
SHEET 1/1

F:\Projects\771-07\771-07_SKETCHPLAN.dwg, Layout1, 5/31/2007 2:06:47 PM, 1:1, JJ